
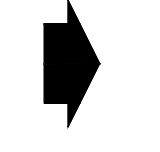
 
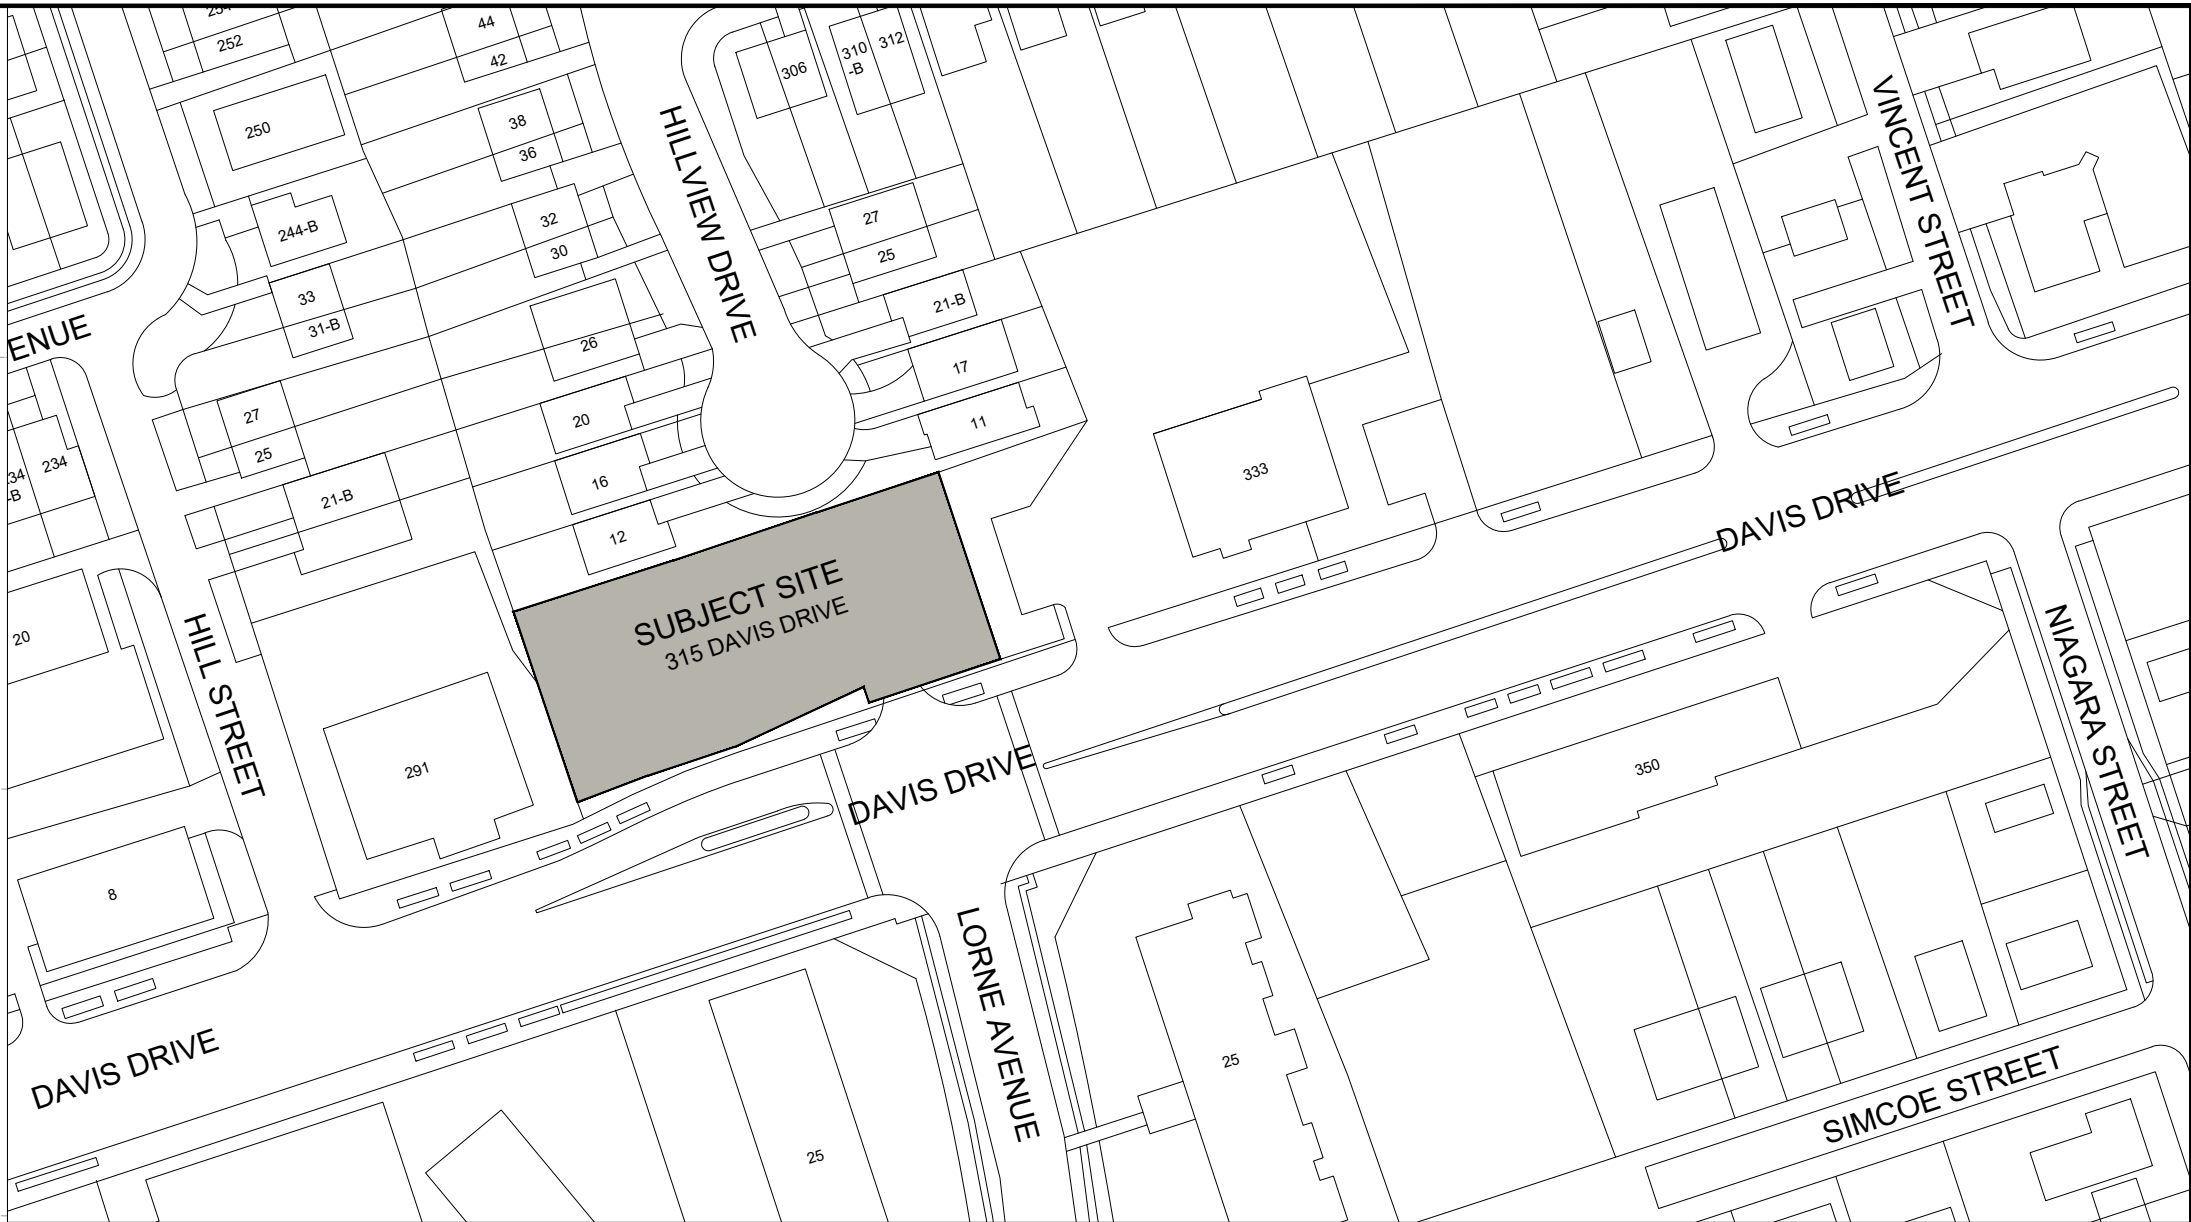


LEGEND

-  BUILDING ACCESS/EGRESS POINTS
-  CONCRETE CURBS
-  DROPPED CURBS
-  EXISTING GRADE
-  PROPOSED GRADE
-  TRANSFORMER
-  FIRE HYDRANT
-  PROPOSED FIRE DEPARTMENT CONNECTION
-  "NO IDLING" SIGN
-  BARRIER FREE PARKING SIGN

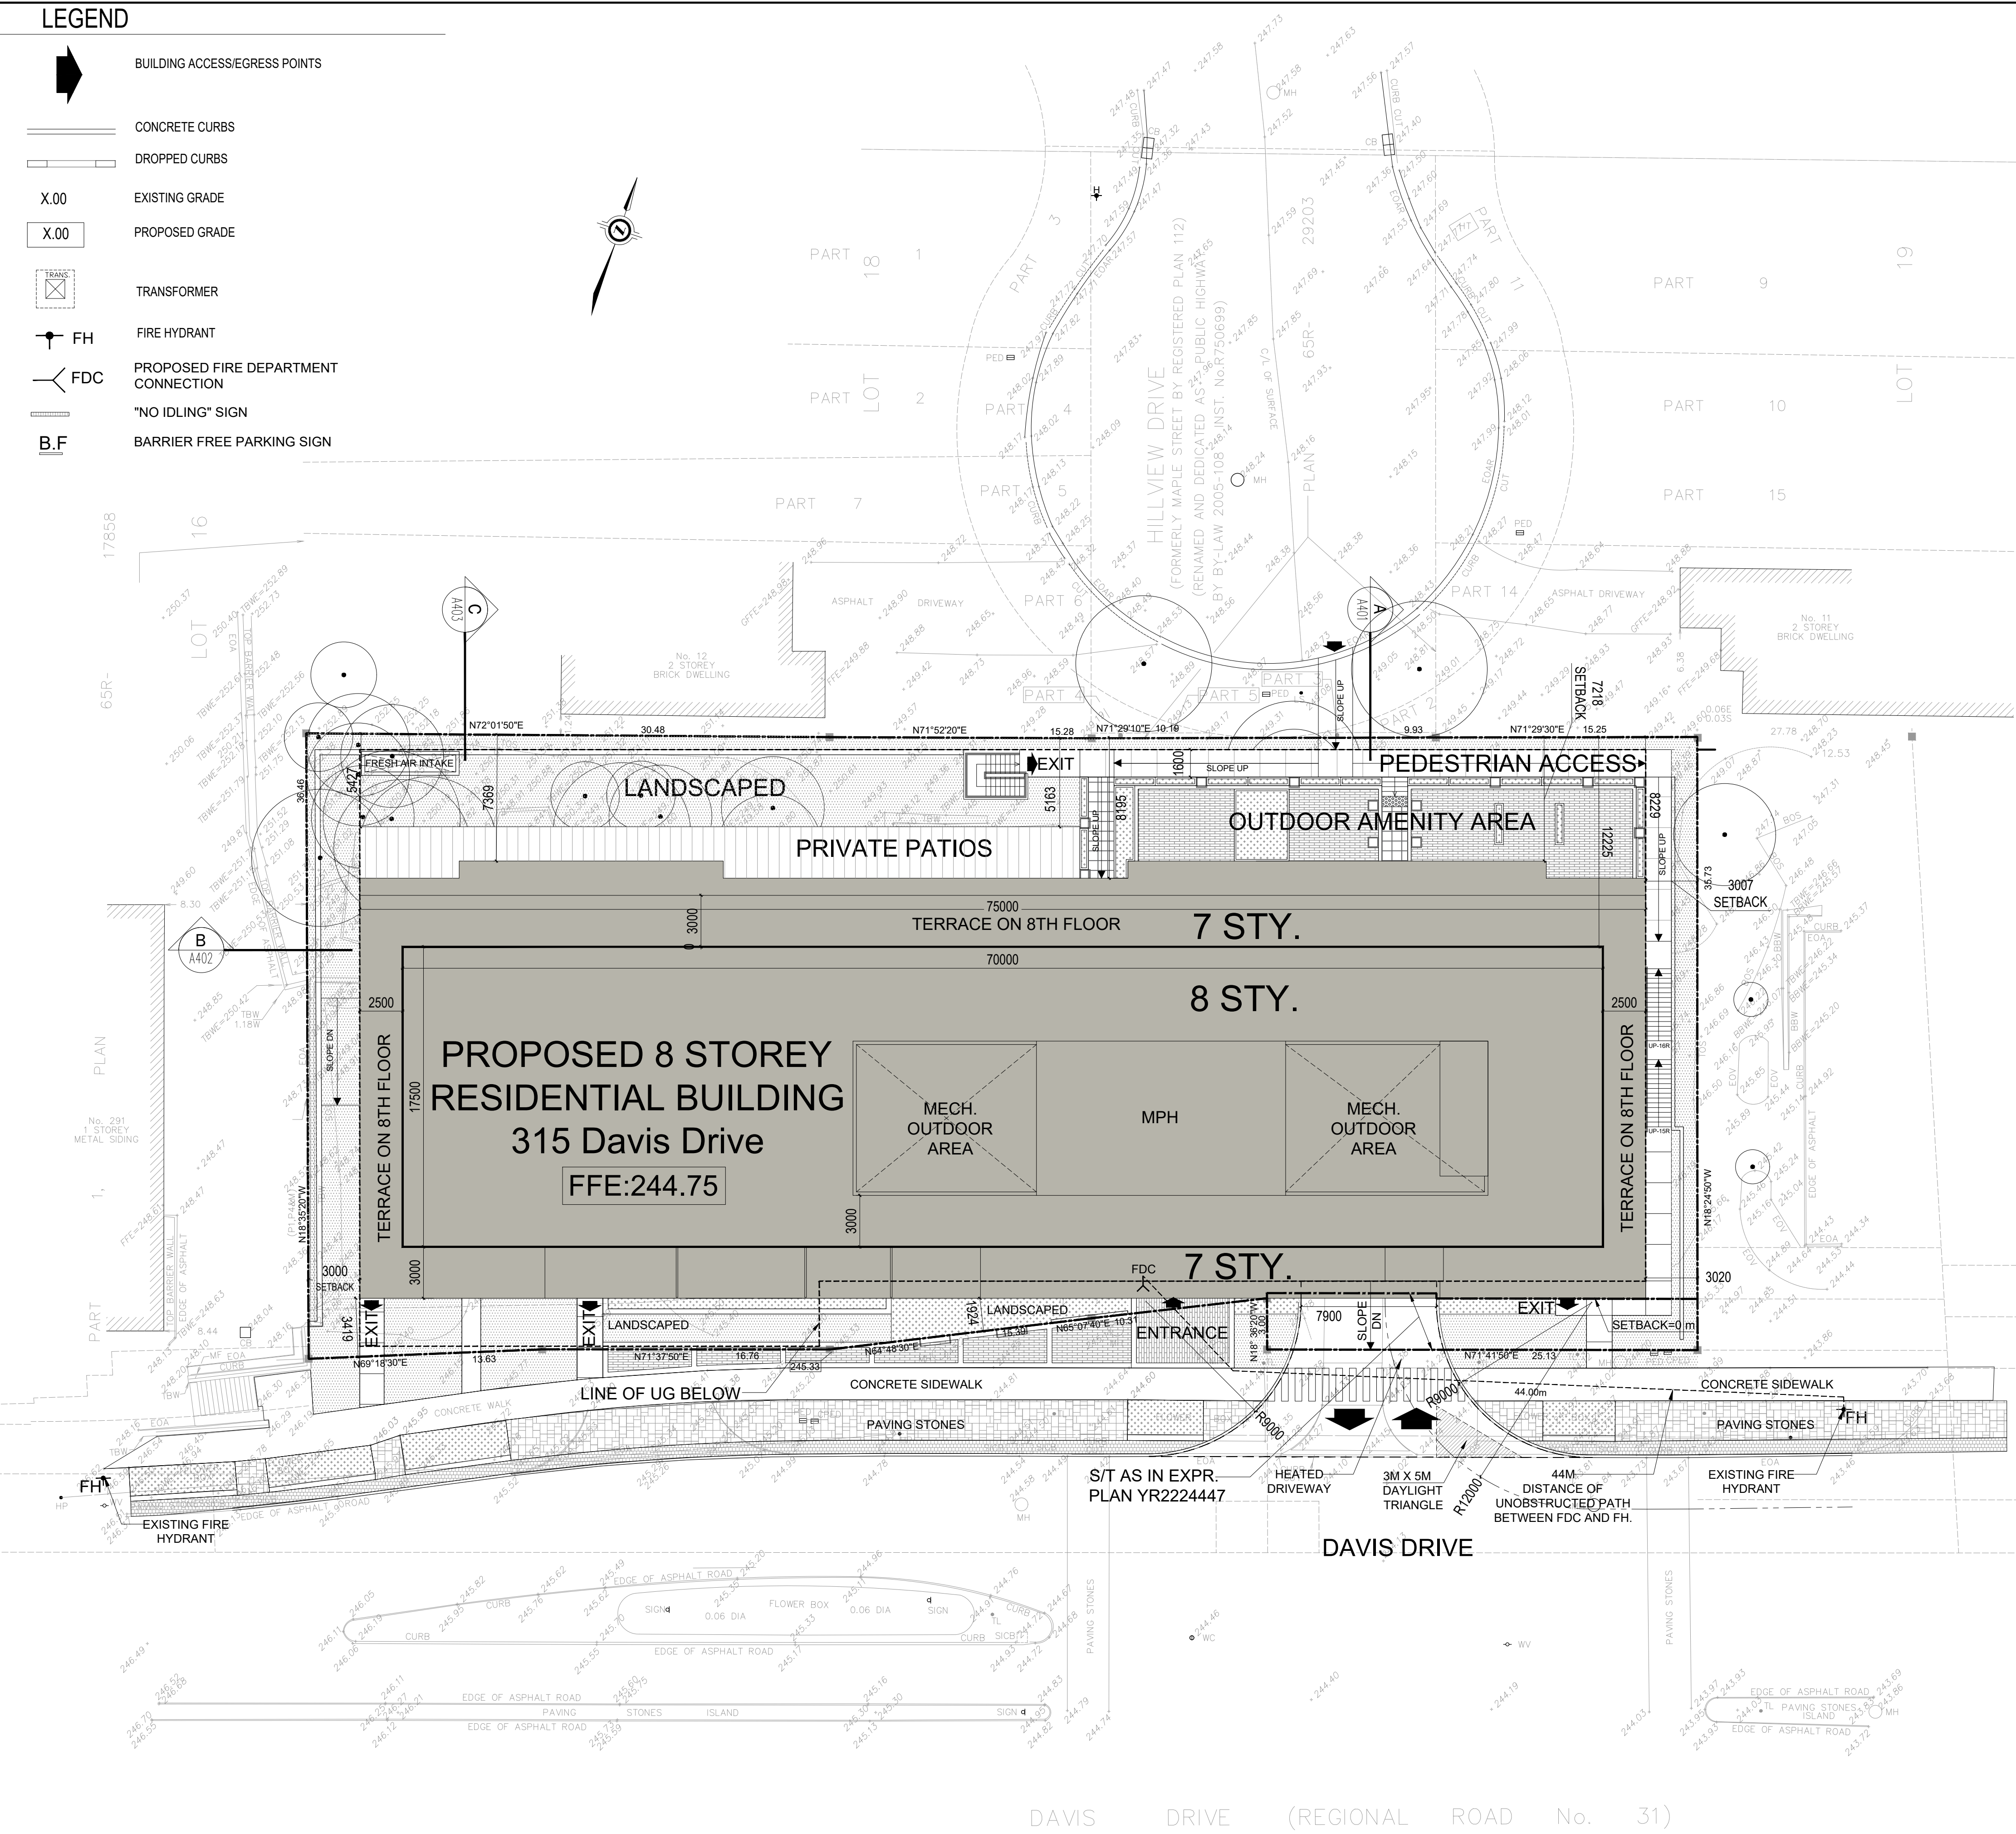


KEY PLAN_ENTS

Zoning Chart

Provision (Mixed Use One – MU1 Zone)	Requirement	Provided
Minimum Setbacks		
From Davis Drive	3m	0m
From any lot line for a wall containing windows (not adjacent to a street)	5.5m	3m for 1st-7th 5.5m for 8th
Height Minimum	8m	
Height Maximum	20m	24.97
Floor Space Index		
Minimum FSI	1.5	
Maximum FSI	2	4.23
Minimum Amenity Space per unit		
Indoor Common Area	2.0m2/unit	2.0m2/unit
Outdoor Common Area	2.0m2/unit	1.65m2/unit
Landscape Buffer – Rear (abutting a residential zone)	3.0m	5.16m
Minimum Parking Space Dimensions	2.7m x 5.5m	2.7m x 5.5m
If obstructed, increase width by	0.3m	0.3m
Minimum Barrier Free Parking Space Dimension – Type A	3.4m x 5.5m Plus 1.5m which can be shared by 2 spaces	3.4m x 5.5m Plus 1.5m which can be shared by 2 spaces
Minimum Barrier Free Parking Space Dimension – Type B	2.6m x 5.5m Plus 1.5m which can be shared by 2 spaces	2.6m x 5.5m Plus 1.5m which can be shared by 2 spaces
Minimum Parking Aisle Width – two way	6.0m	6.0m

ALL DRAWINGS AND RELATED DOCUMENTS ARE THE COPYRIGHT PROPERTY OF ICON ARCHITECTS INC. AND MUST BE RETURNED UPON REQUEST. REPRODUCTION OF DRAWINGS AND RELATED DOCUMENTS IN WHOLE OR IN PART IS FORBIDDEN WITHOUT WRITTEN PERMISSION OF ICON ARCHITECTS INC. ALL DIMENSIONS AND MEASUREMENTS MUST BE CHECKED AND VERIFIED BY THE CONTRACTOR. THE CONTRACTOR MUST REPORT ALL DISCREPANCIES AND ERRORS OR OMISSIONS TO THE ARCHITECT IN WRITING. THIS DRAWING IS NOT FOR CONSTRUCTION UNLESS IT CLEARLY STATES "ISSUED FOR CONSTRUCTION" BY THE ARCHITECT ON THE REVISION COLUMN. DO NOT SCALE DRAWINGS.

NO.	REVISION/ISSUE	DATE	BY
01	ISSUED FOR REZONING	23-04-15	
02	ISSUED FOR REZONING	23-09-15	
03	ISSUED FOR OPA & REZONING	22-06-20	
04	ISSUED FOR OPA & REZONING	22-06-20	

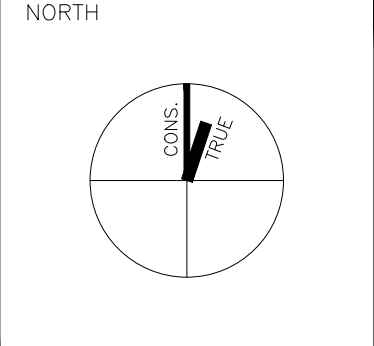

8 STOREY RESIDENTIAL BUILDING
315 DAVIS DRIVE - NEWMARKET

DRAWING TITLE
SITE PLAN & ZONING CHART

Scale:
1/200

Date:
APR.14, 2023

Project No.
22111

Drawn by:
RK

Checked by:
RE

Drawing No.
A100

813 - 7788 YONGE ST. TORONTO
M2N 1G3
1-416-224-6585

ICON
ARCHITECTS