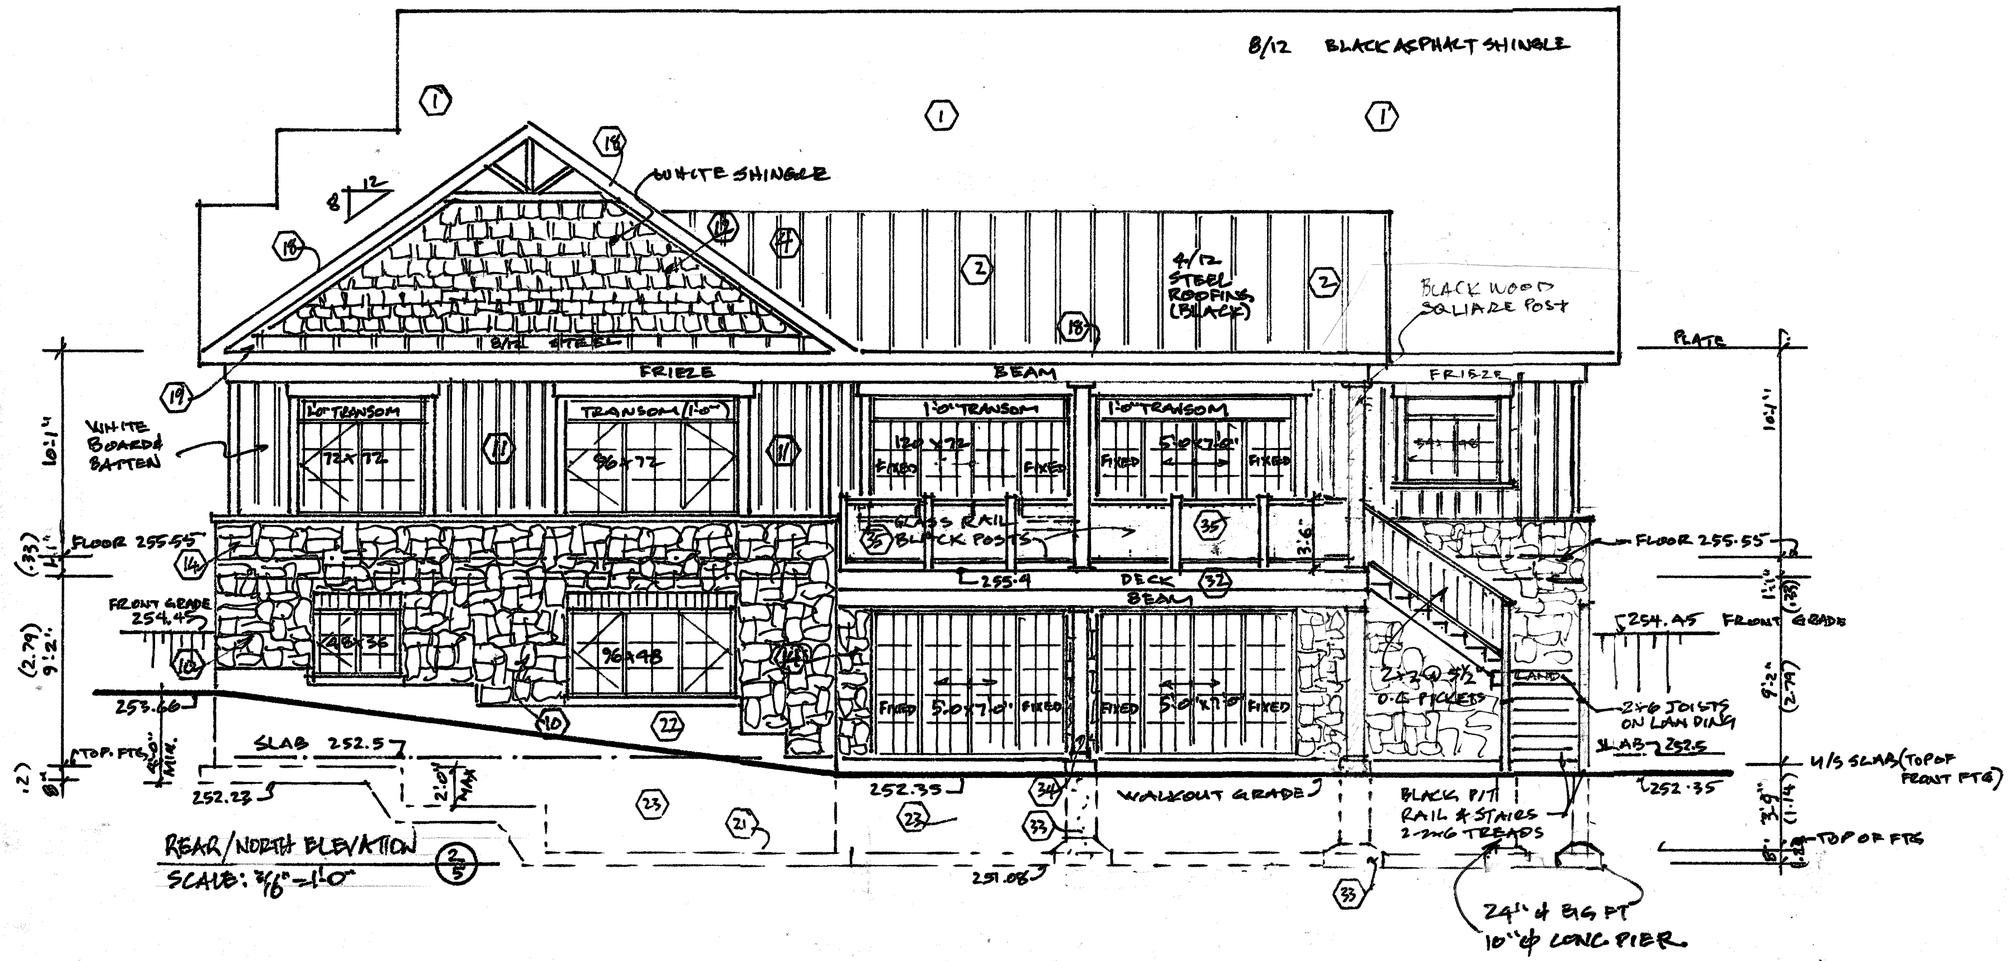

REAR/NORTH ELEVATION
SCALE: 3/16" = 1'-0"

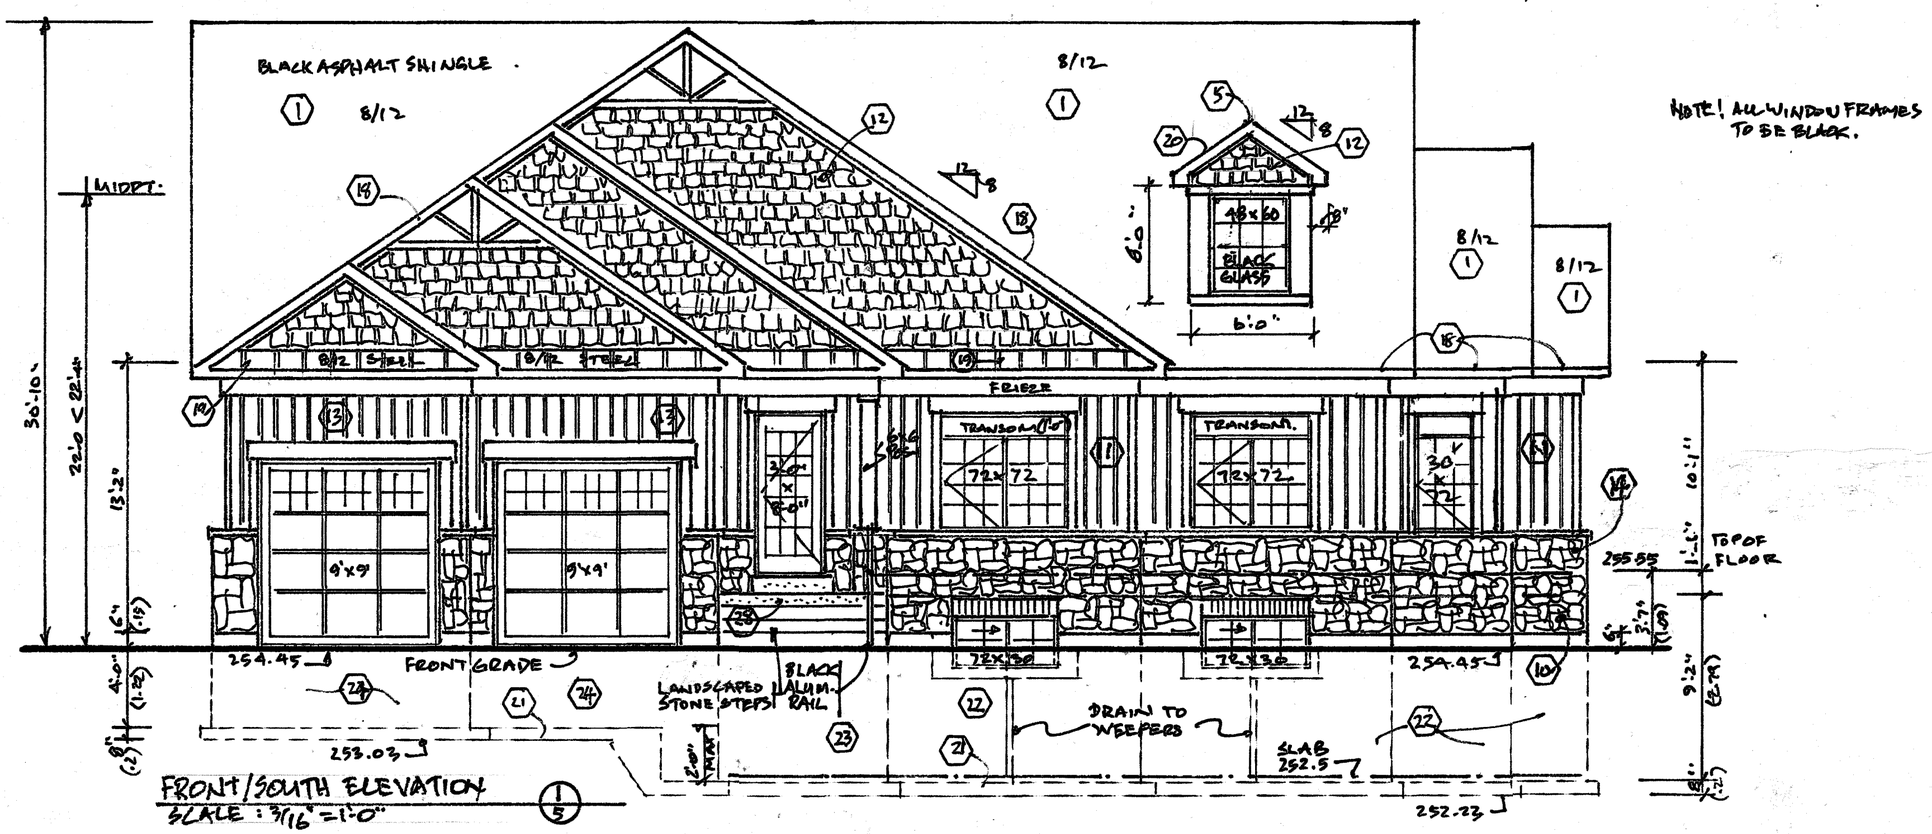

FRONT/SOUTH ELEVATION
SCALE: 3/16" = 1'-0"

NOTE! ALL WINDOW FRAMES TO BE BLACK.

REVISED APRIL 9, 2021

The undersigned has reviewed & taken responsibility for this design & has the qualifications & meets the requirements set out in 2.17 of the O.B.C. to be a designer.

QUALIFICATION INFORMATION
GARY HODSON BCIN # 28267

REGISTRATION INFORMATION
DRAFTING & DESIGN SERVICES BCIN # 31689

SIGNATURE Apr 9/21 DATE

NO.	DATE	DESCRIPTION

REVISIONS

CLIENT
STEVE & SANDRA SMYTH
5 LENSMITH DRIVE
AURORA, ONTARIO, L4G 6S1
Steve Cell: 905-806-8120
Email: ssmyth34@rogers.com

PROJECT
NEW 4 BEDROOM HOME
181 BEECHWOOD CRECSENT
NEWMARKET, ONTARIO, L3Y 1W2
PART OF LOT 52
PLAN 482

DWG TITLE
FRONT / SOUTH ELEVATION
REAR / NORTH ELEVATION

SCALE 3/16" = 1'-0"

PROJ. NO. 10 - 20

DATE DECEMBER 29, 2020

DWG. NO. 5 OF 9