Suggested Plant Material List

KEY	QNTY	BOTANICAL NAME	COMMON NAME	HT/CAL	SPREAD	ROOT	DROUGHT TOLERANT	NATIVE	REMARKS
DECIDUOUS TREES									
AXF	1	Acer x freemanii 'Jeffersred'	Jeffersred Freeman Maple	70 mm		B.&B.	High	Yes	Full Form
GSS	2	Gleditsia triacanthos 'Shademaster'	Shademaster Honey-Locust	70 mm		B.&B.	High	Cultivar	Full Form
DECIDUOUS MULTI-STEM SHRUBS									
ACB	3	Amelancier canadensis 'Ballerina'	Ballerina Serviceberry	200 cm		B.&B.	High	Yes	Multi Stem
DECIDUOUS SHRUBS									
CNS	32	Cornus sericea	Red Osier Dogwood	80 cm		C.G.	High	Yes	Full Form
SJL	48	Spirea japonica 'Little Princess'	Dwarf Red Spirea	60 cm		C.G.	High	No	Full Form
CONIFEROUS SHRUBS									
TCF	17	Taxus x media 'Fairview'	Fairview Yew		65 cm	C.G.	Med.	No	Full Form
ORNAMENTAL GRASSES									
CAC	72	Calamagrostis acutiflora 'Karl Foerster'	Karl Foerster Feather Reed Grass			5 Gal.	High	Cultivar	Full Form
PAL	16	Pennisetum alopecuroides 'Hameln'	Hameln Dwarf Fountain Grass			1 Gal.	High	No	Full Form
PERENNIALS									
GER	40	Geranium 'Rozanne'	Hardy Cranesbill Geranium			1 Gal.	High	Yes	Full Form
HSD	20	Hemerocallis 'Stella D'oro'	Stella D'oro (Yellow) Daylilies			1 Gal.	High	No	Full Form

Legend

- Property Line
- Proposed Deciduous Tree
- Proposed Coniferous Tree
- Proposed Shrub/Perennial
- Prop. Sodded Area Typ.
- Coloured & Textured Concrete Paving Typ.
- Prop. Unit Paving Type 2
- Detail Reference Key (AAA / 1-2)
- Plant Material Reference Key (AAA / 0)
- Proposed Bike Ring

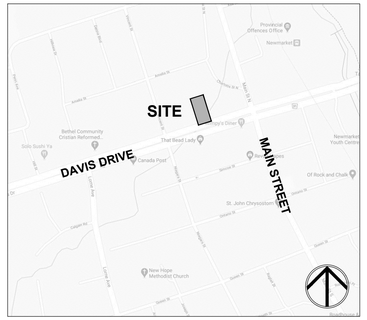

Key Map

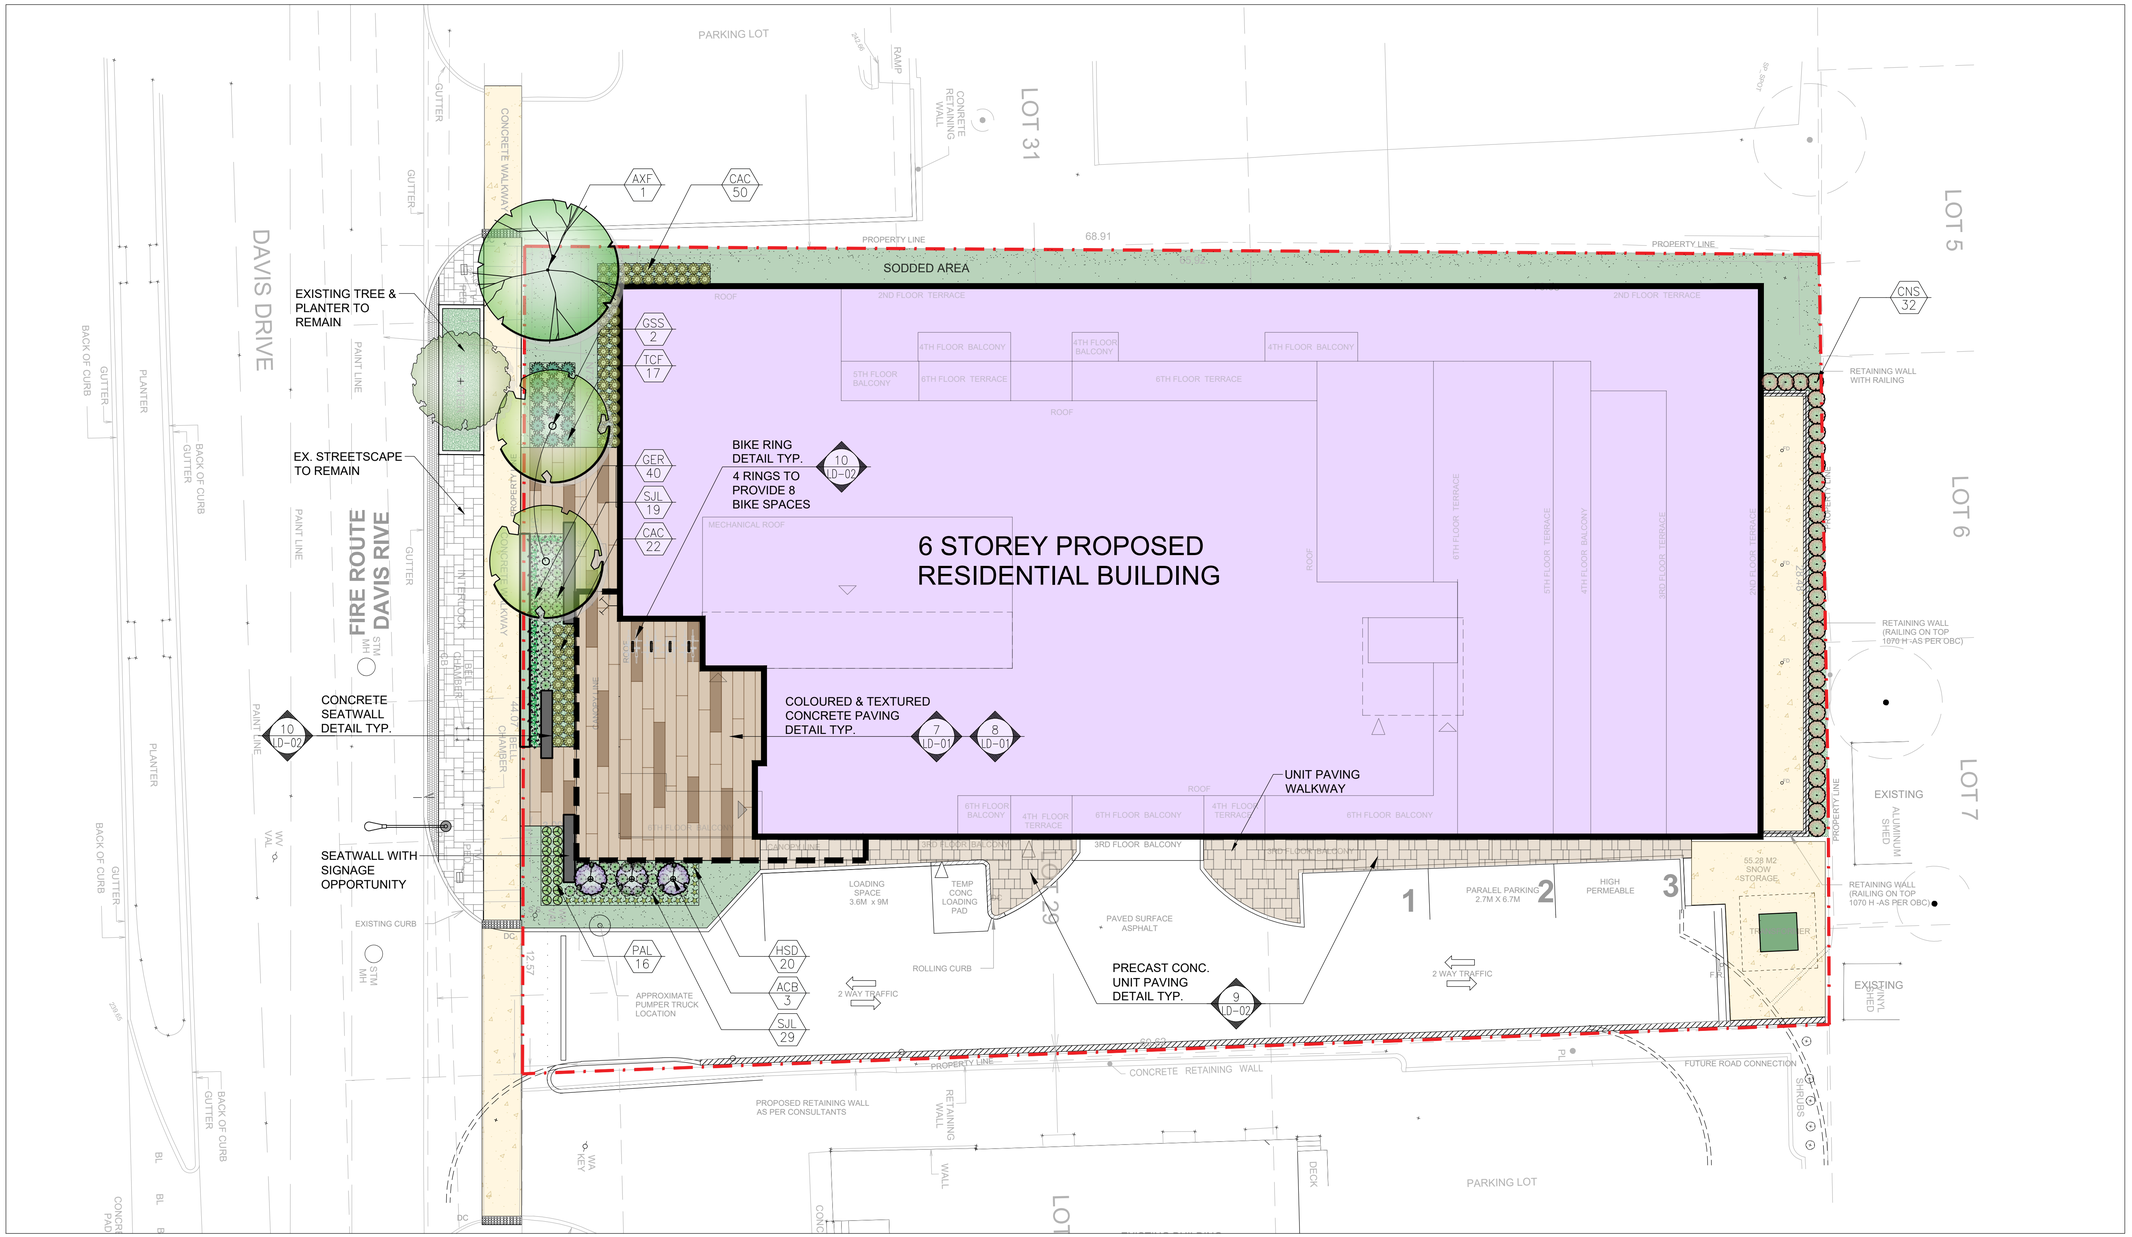

msla
MARTON SMITH LANDSCAPE ARCHITECTS
170 The Donway W Suite 206.
Toronto, Ontario, Canada. M3C 2G3
tel. 416.492.9966 | email. info@msla.ca

Architect:
SRN ARCHITECTS
8395 Jane St. Suite 202 | Vaughan, ON L4K 5Y2
tel. 905.417.5515 | info@srnarchitects.com

Client/Owner:

Municipality:
Newmarket

Notes:

No.	Revision	Date
02	Issued for Review	04/15/20
01	Issued for Review	03/06/20

North:

Stamp: ASSOCIATION OF LANDSCAPE ARCHITECTS ONTARIO — OALA MEMBER

Project:
Proposed Residential Development
345-351 Davis Drive
Newmarket, Ontario

Scale: **1:150** Date: **Feb 2020**
Drawn By: **D.R.** Checked By: **L.M.**

Drawing Title:
Landscape Plan

Project No. **20118** Sheet No. **L1-01a**

All information contained in these plans shall be checked by the contractor. All discrepancies shall be reported to the Landscape Architect (L.A.) before commencing with construction. All drawing have copyright and shall remain the property of the Landscape Architect. Copying or any reproduction in part or whole shall only be permitted with written consent of L. A. Drawings shall not be used for construction unless sealed & SIGNED.
All drainage patterns must clear positively away from buildings or structures at 2% min. The position of existing above ground and underground utilities and facilities are not necessarily shown on the drawings, and where shown, the accuracy of the position of utilities or facilities is not guaranteed. Before starting work, the contractor shall confirm the exact location of all existing utilities and facilities, and shall assume liability for damages.
All dimensions are to be verified on site prior to construction. DO NOT SCALE DRAWINGS ♦ PRELIMINARY NOT FOR CONSTRUCTION ♦ THESE DRAWINGS ARE NOT TO BE USED FOR CONSTRUCTION UNTIL COUNTERSIGNED BY L. ARCHITECT ♦ DO NOT SCALE DRAWINGS ♦ PRELIMINARY NOT FOR CONSTRUCTION ♦ THESE DRAWINGS ARE NOT TO BE USED FOR CONSTRUCTION UNTIL COUNTERSIGNED BY L. ARCHITECT ♦ SIGNED _____ DATE _____